NOTES

⊕ POINT HOIST MOTOR
RATED 300kg MAX LIFT

REVISIONS

ROYAL CENTRE
THEATRE SQUARE
NOTTINGHAM
NG15ND

PROJECT

TITLE
PLATFORM AND STALLS
LAYOUT

SCALE
1:50

INITIAL | DATE
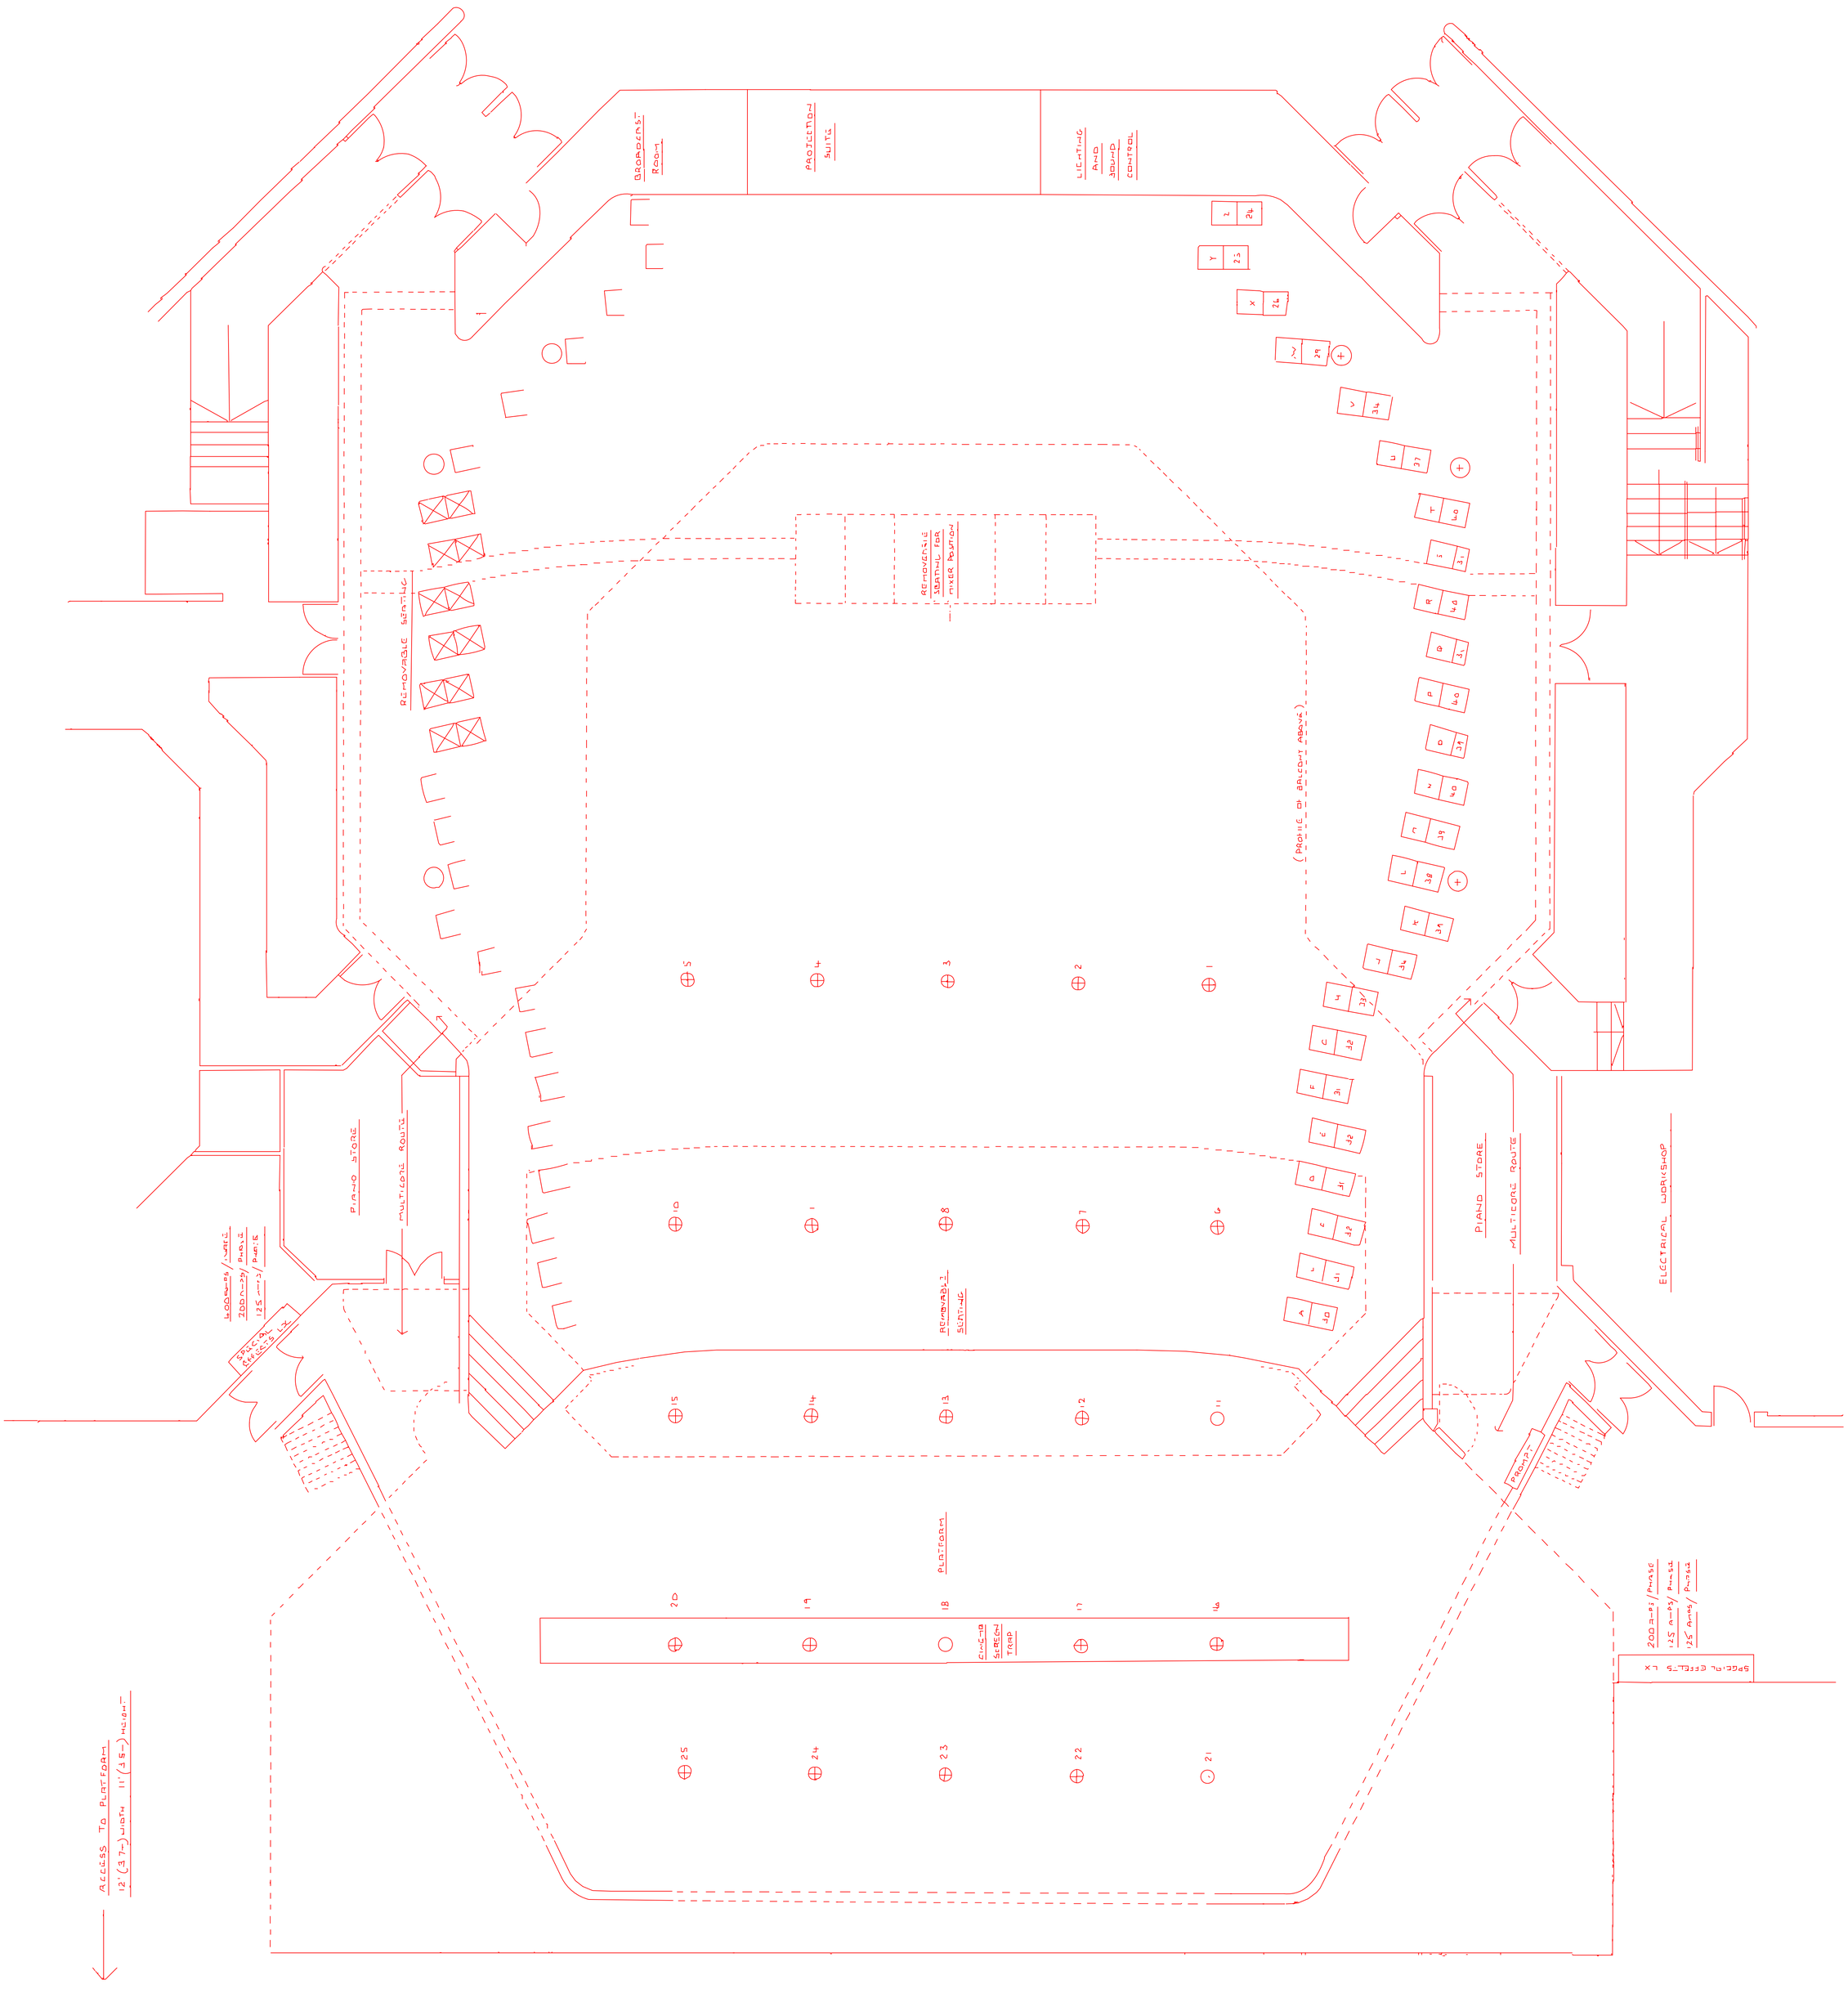
REF | REV